


① Level 2
1" = 80'-0"



② {3D}

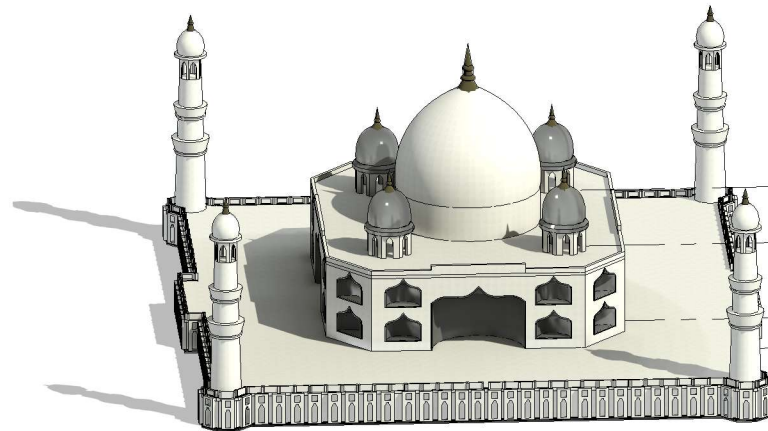

www.autodesk.com/revit

kushwaha
construction
TAJ MAHAL

taj mahal plan

Project nProject Number

Date Issue Date

Drawn by Rajesh kumar

Checked by Checker

A108

Scale 1" = 80'-0"

06-07-2020 5:34:47 PM