


① Level 1
3/32" = 1'-0"



② South
1" = 10'-0"

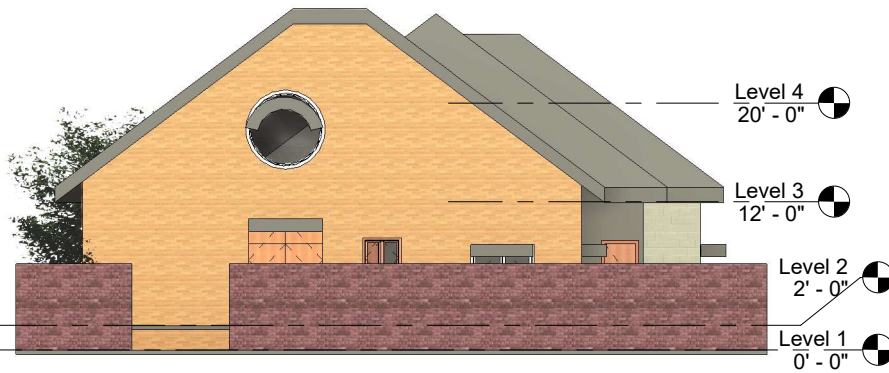

www.autodesk.com/revit

Kushwaha
constraction
Farm house

Farm house

Project ntProject Number

Date Issue Date

Drawn by Rajesh kumar

Checked by Checker

A103

Scale As indicated